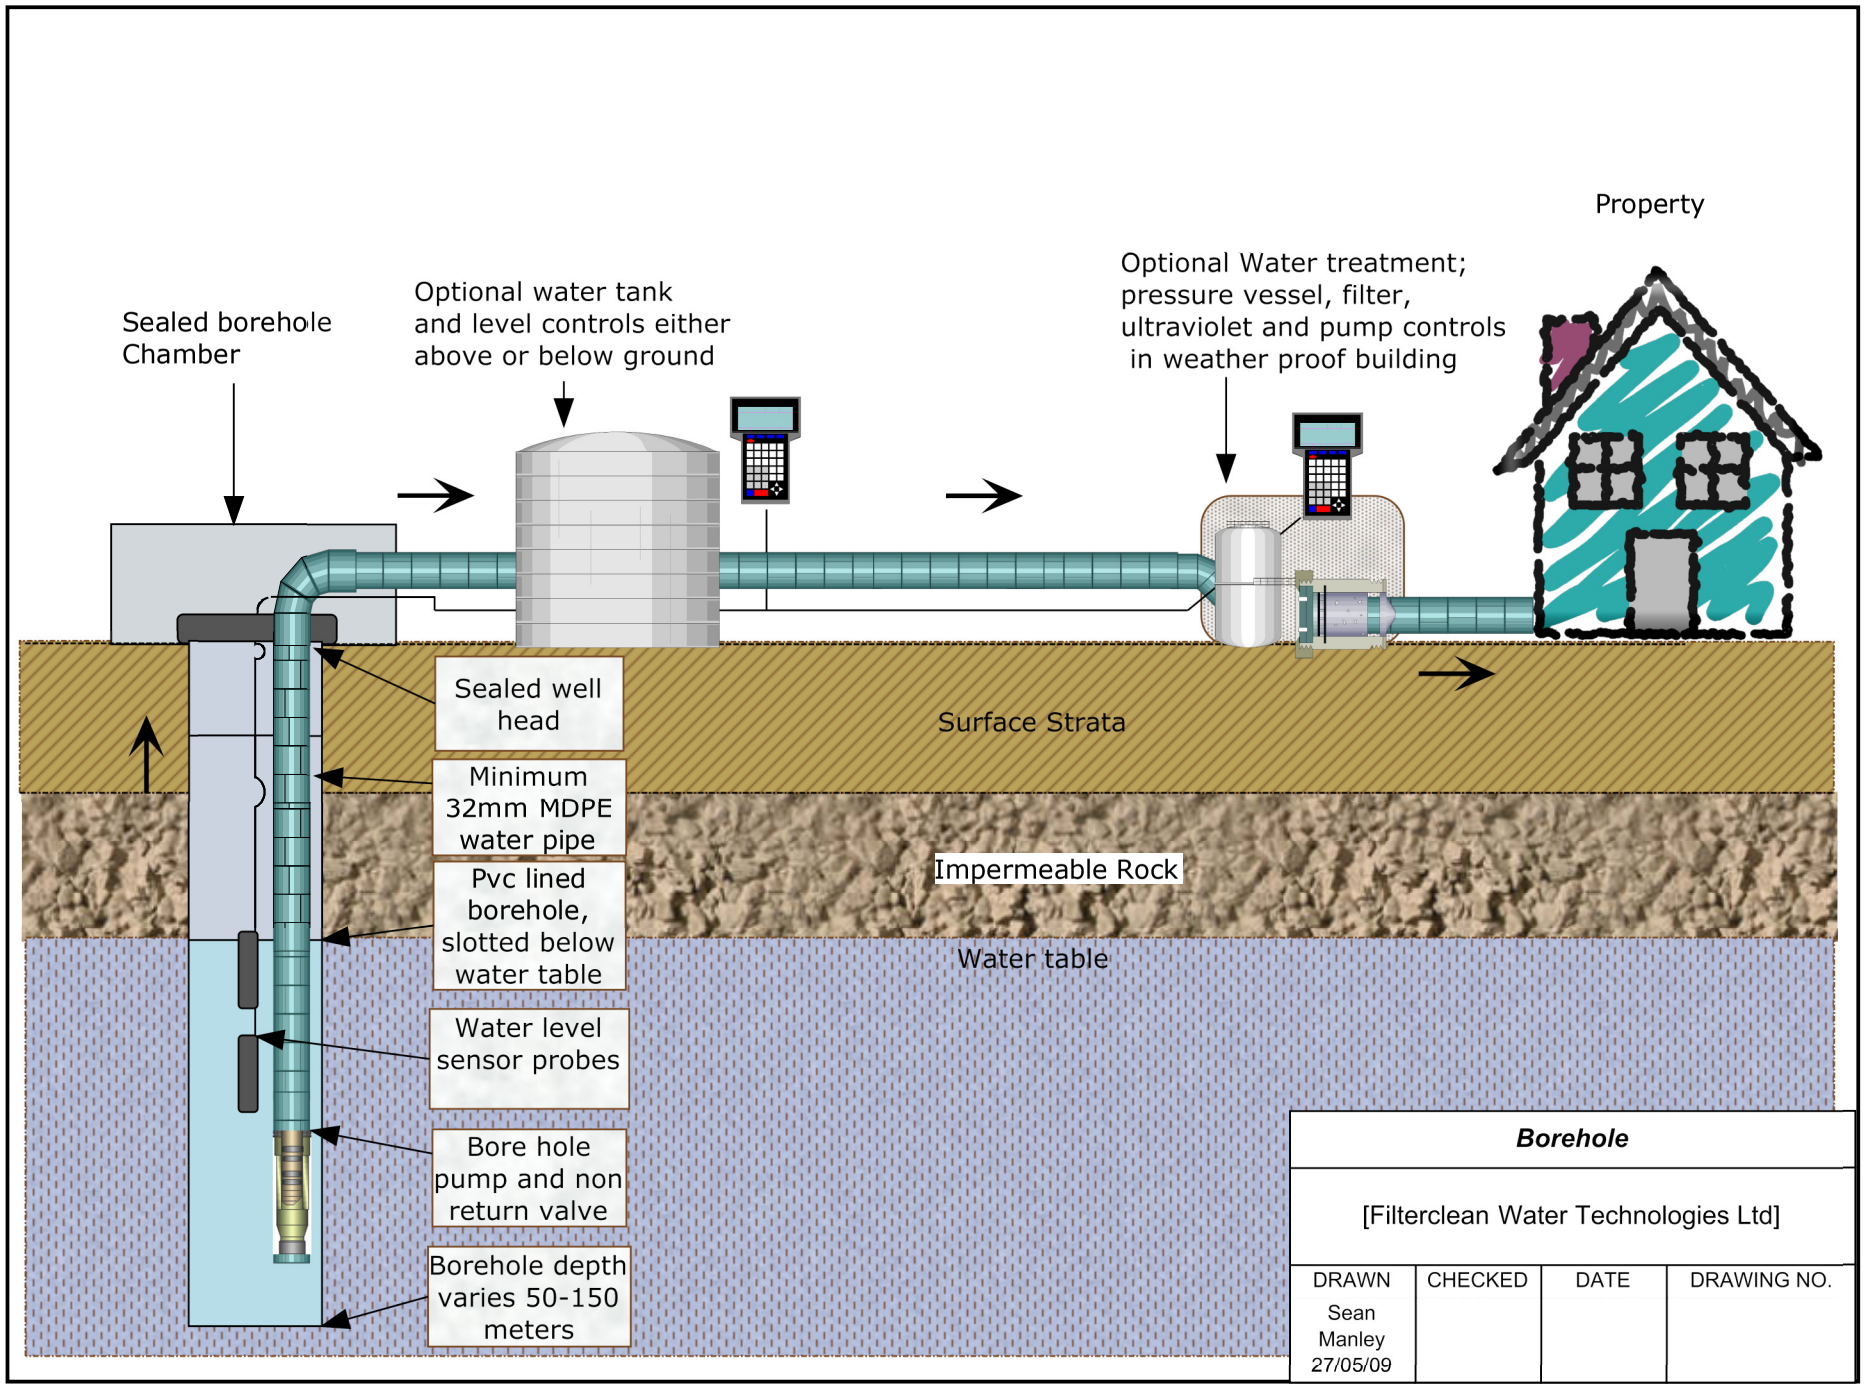
Property
Optional Water treatment; pressure vessel, filter, ultraviolet and pump controls in weather proof building
Optional water tank and level controls either above or below ground
Sealed borehole Chamber
Sealed well head
Minimum 32mm MDPE water pipe
Pvc lined borehole, slotted below water table
Water level sensor probes
Bore hole pump and non return valve
Borehole depth varies 50-150 meters
Surface Strata
Impermeable Rock
Water table
Borehole
[Filterclean Water Technologies Ltd]
DRAWN
Sean Manley 27/05/09
CHECKED
DATE
DRAWING NO.